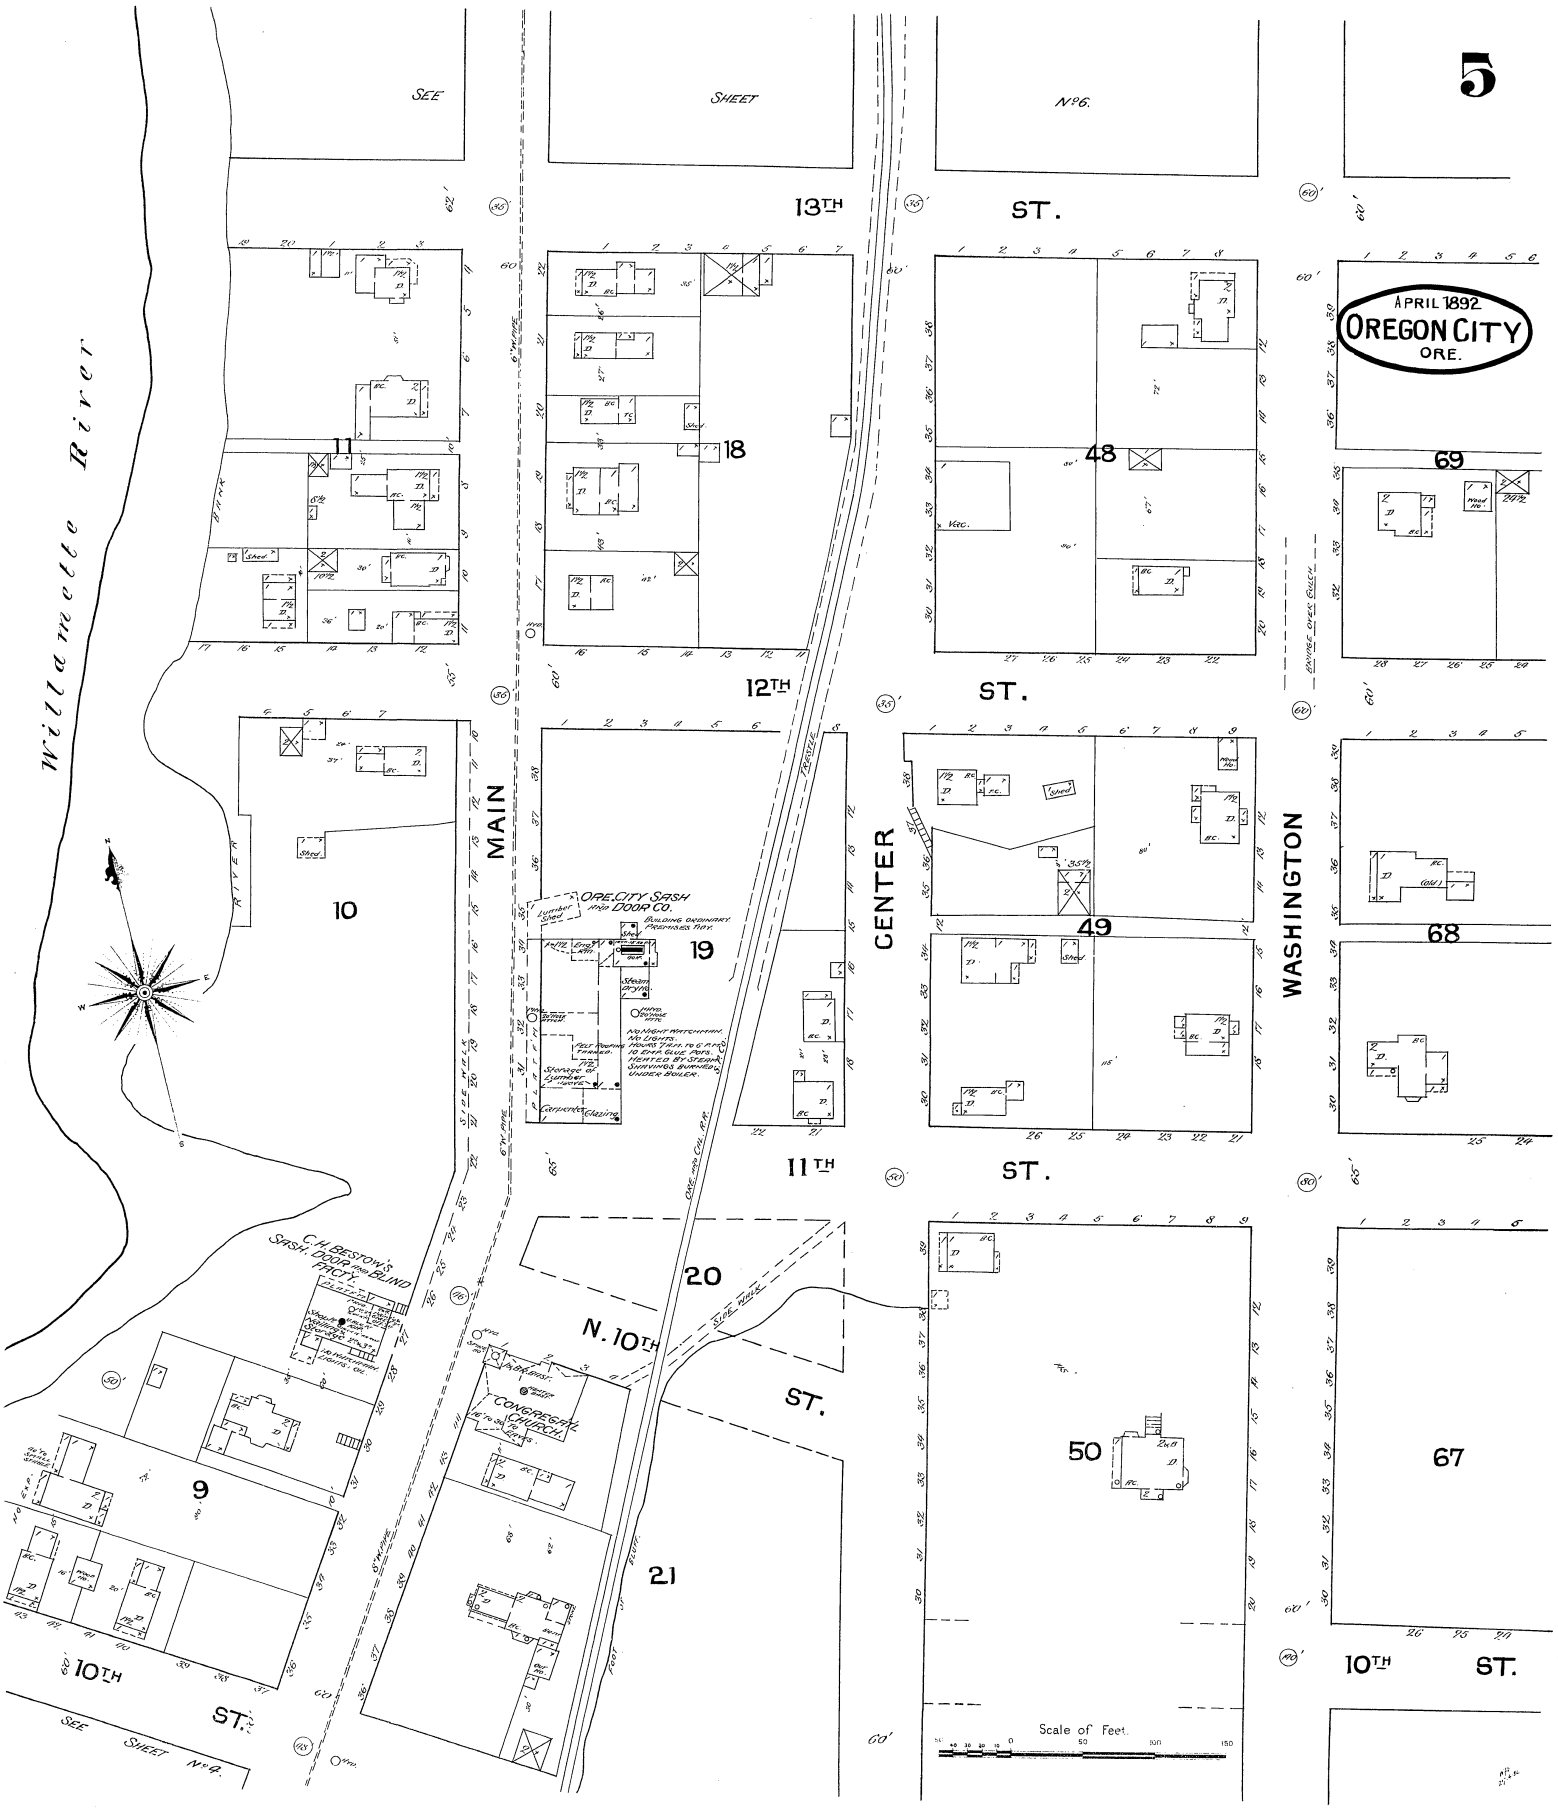
5
SEE
SHEET
No 6.
13TH
ST.
12TH
ST.
11TH
ST.
10TH
ST.
N. 10TH
ST.
APRIL 1892
OREGON CITY
ORE.
Willamette River
MAIN
CENTER
WASHINGTON
OREGON CITY SASH AND DOOR CO.
BUILDING ORDINARY. PREMISES DRY.
NO NIGHT WATCHMAN. NO LIGHTS. HOURS 7 A.M. TO 6 P.M. 10 EMP. GLUE POTS. HEATED BY STEAM. SHAVINGS BURNED UNDER BOILER.
C. H. BESTOW'S SASH, DOOR AND BLIND FACTY.
CONGREGL CHURCH
SEE SHEET No 9.
Scale of Feet.
11
18
48
69
10
19
49
68
9
20
50
67
21